©
This Model and any design hereon is the copyright of the DBFL and must not be reproduced without their written consent. All drawings remain the property of the Consultants.

Figured dimension only to be taken from this drawing. All dimensions to be checked on site. Consultants to be informed immediately of any discrepancies before work proceeds.

NOTE:
SIZING/POSITIONING OF STRUCTURAL ELEMENT SHOWN, INCLUDING FOUNDATIONS, ARE PRELIMINARY ONLY AND ARE SUBJECT TO CHANGE BASED ON FURTHER GEOTECHNICAL IN-SITU TESTING AND AT DETAILED DESIGN PHASE

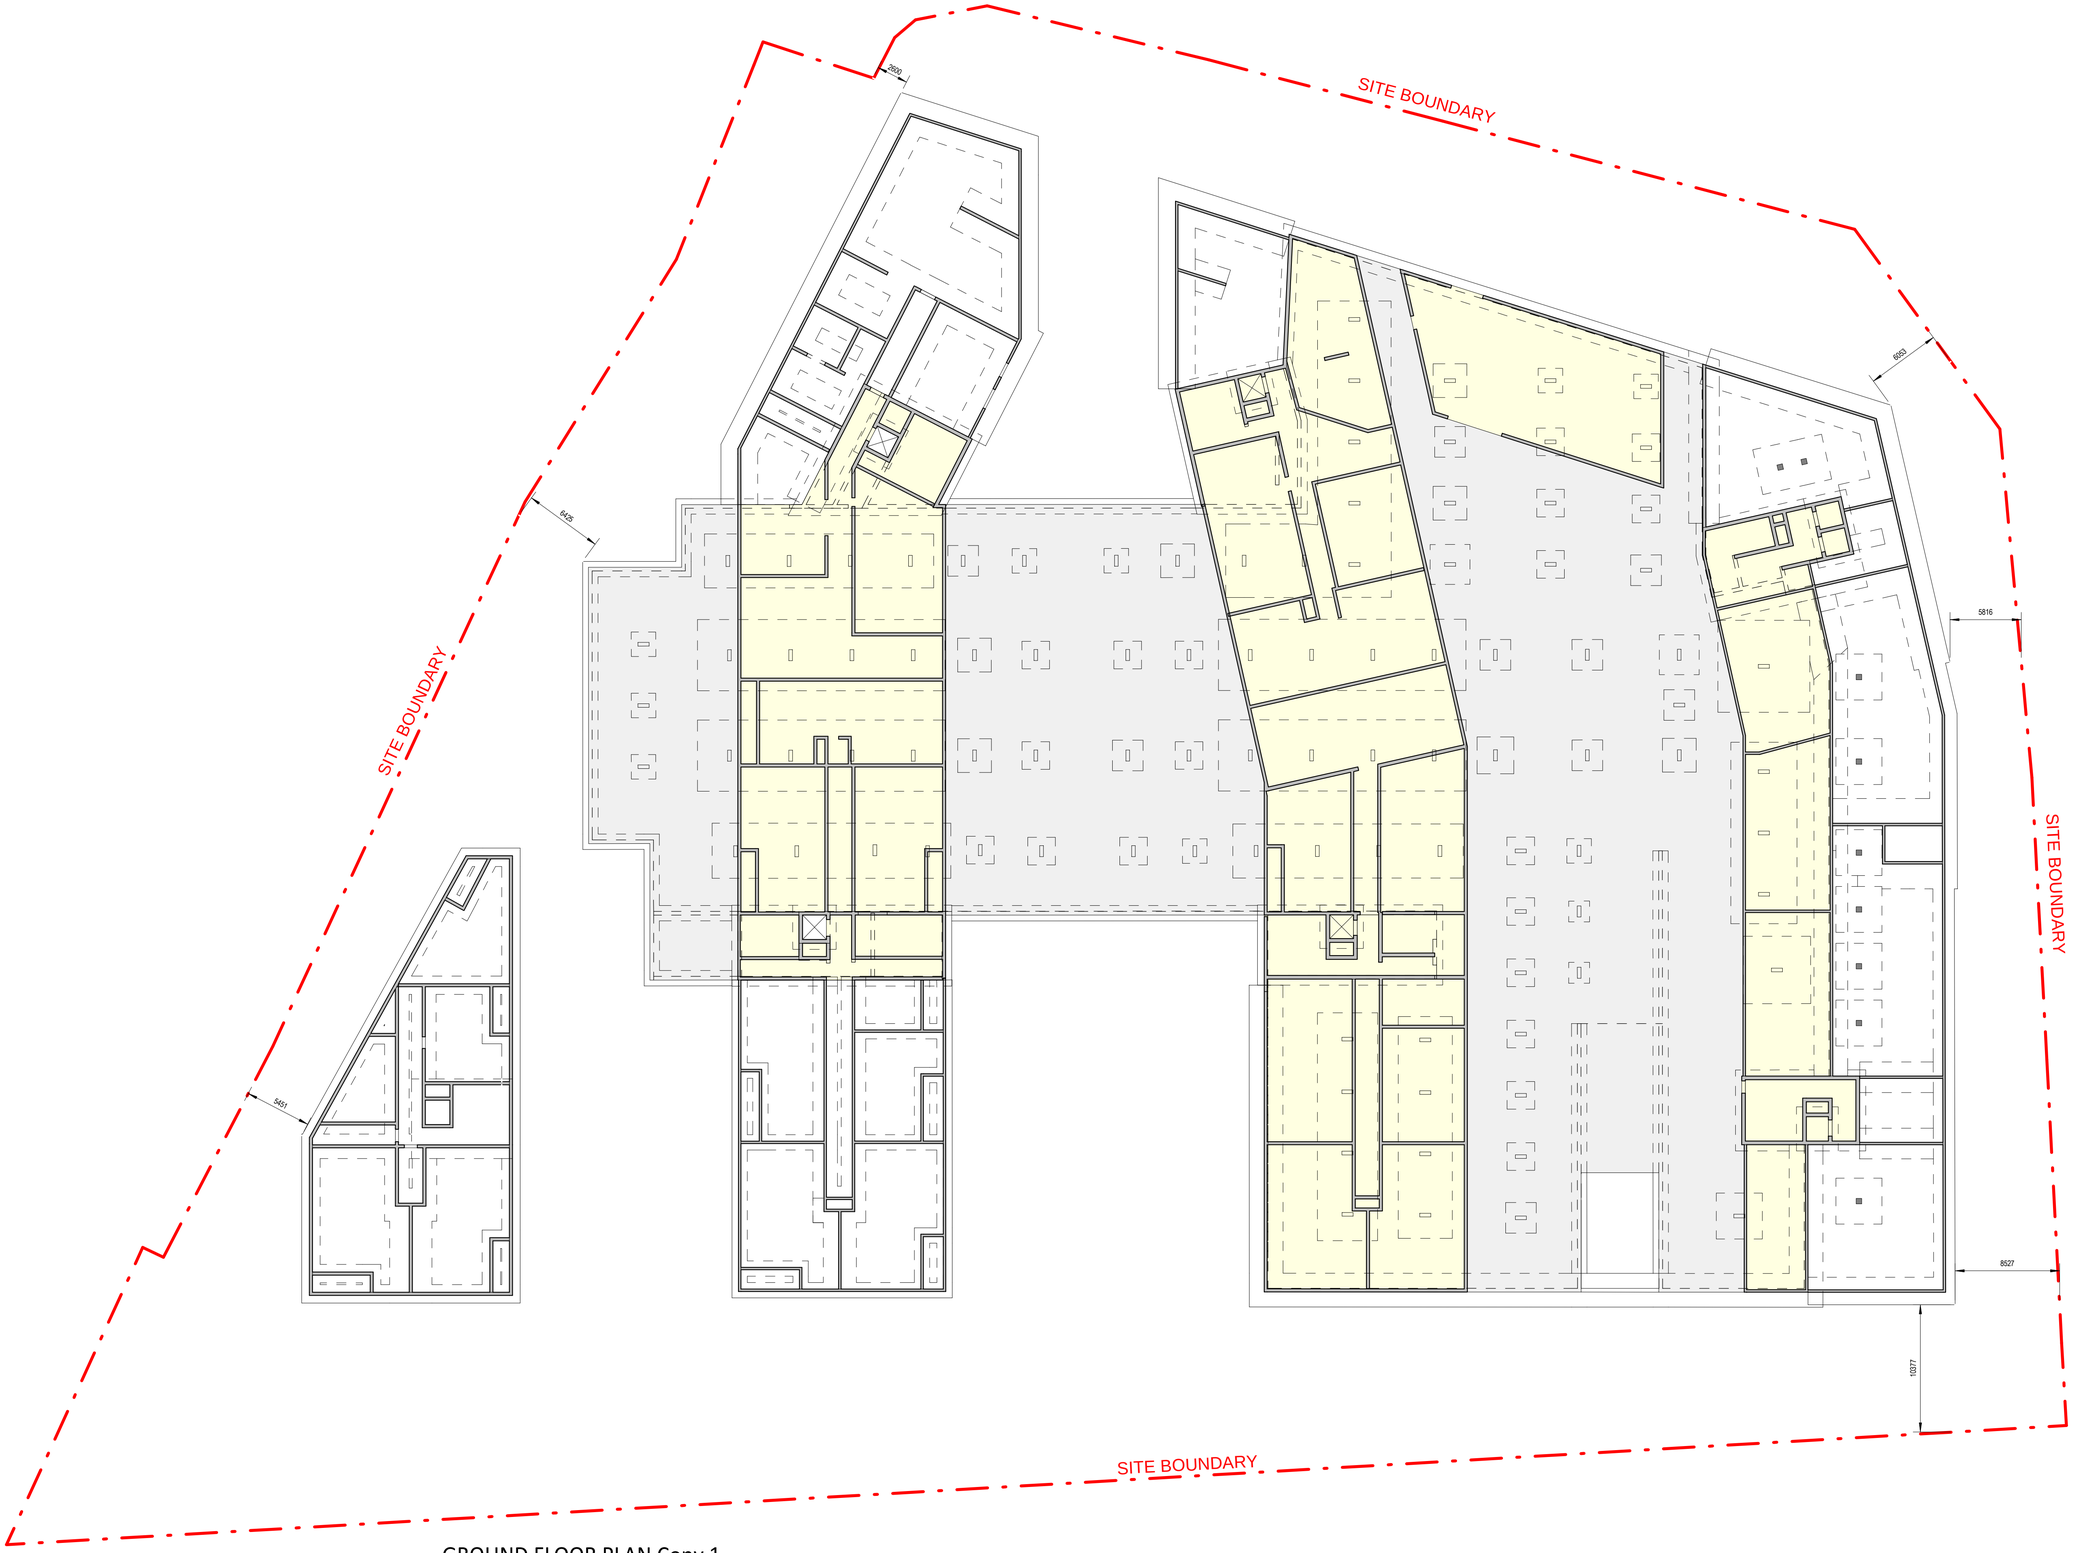

GROUND FLOOR PLAN Copy 1
1 : 250

REV	date	description	by	chkd.
0	22-06-2022	ISSUED FOR PLANNING	CRB	KDC

client approval
A - Approved
B - Approved with comments
C - Do not use

suitability: FOR INFORMATION
issue purpose: PLANNING

DBFL Consulting Engineers
Civil, Structural & Transportation Engineering
www.dbfl.ie
DUBLIN OFFICE Ormond House, Upper Ormond Quay, Dublin 7, Ireland.
PHONE +353 1 400 4000
WATERFORD OFFICE Unit 2, The Chandlery, 1-2 O' Connell Street, Waterford, Ireland.
PHONE +353 51 309 500

project ref.
PROPOSED REDIDENTAL DEVELOPMENT AT SWORDS RD, SANTRY, PHASE 2

drawing title
KEYPLAN AND SITE BOUNDARY

client
DWYER NOLAN DEVELEOPMENTS

designed by	author	scale:	sheet size
KDC	GD	AS SHOWN	A1

drawing no.: 200060-X-X-Z-L00-DR-DBFL-SE-1000
revision: 0